


A



1 Scale: 1/2" = 1'-0"
Top View Stage

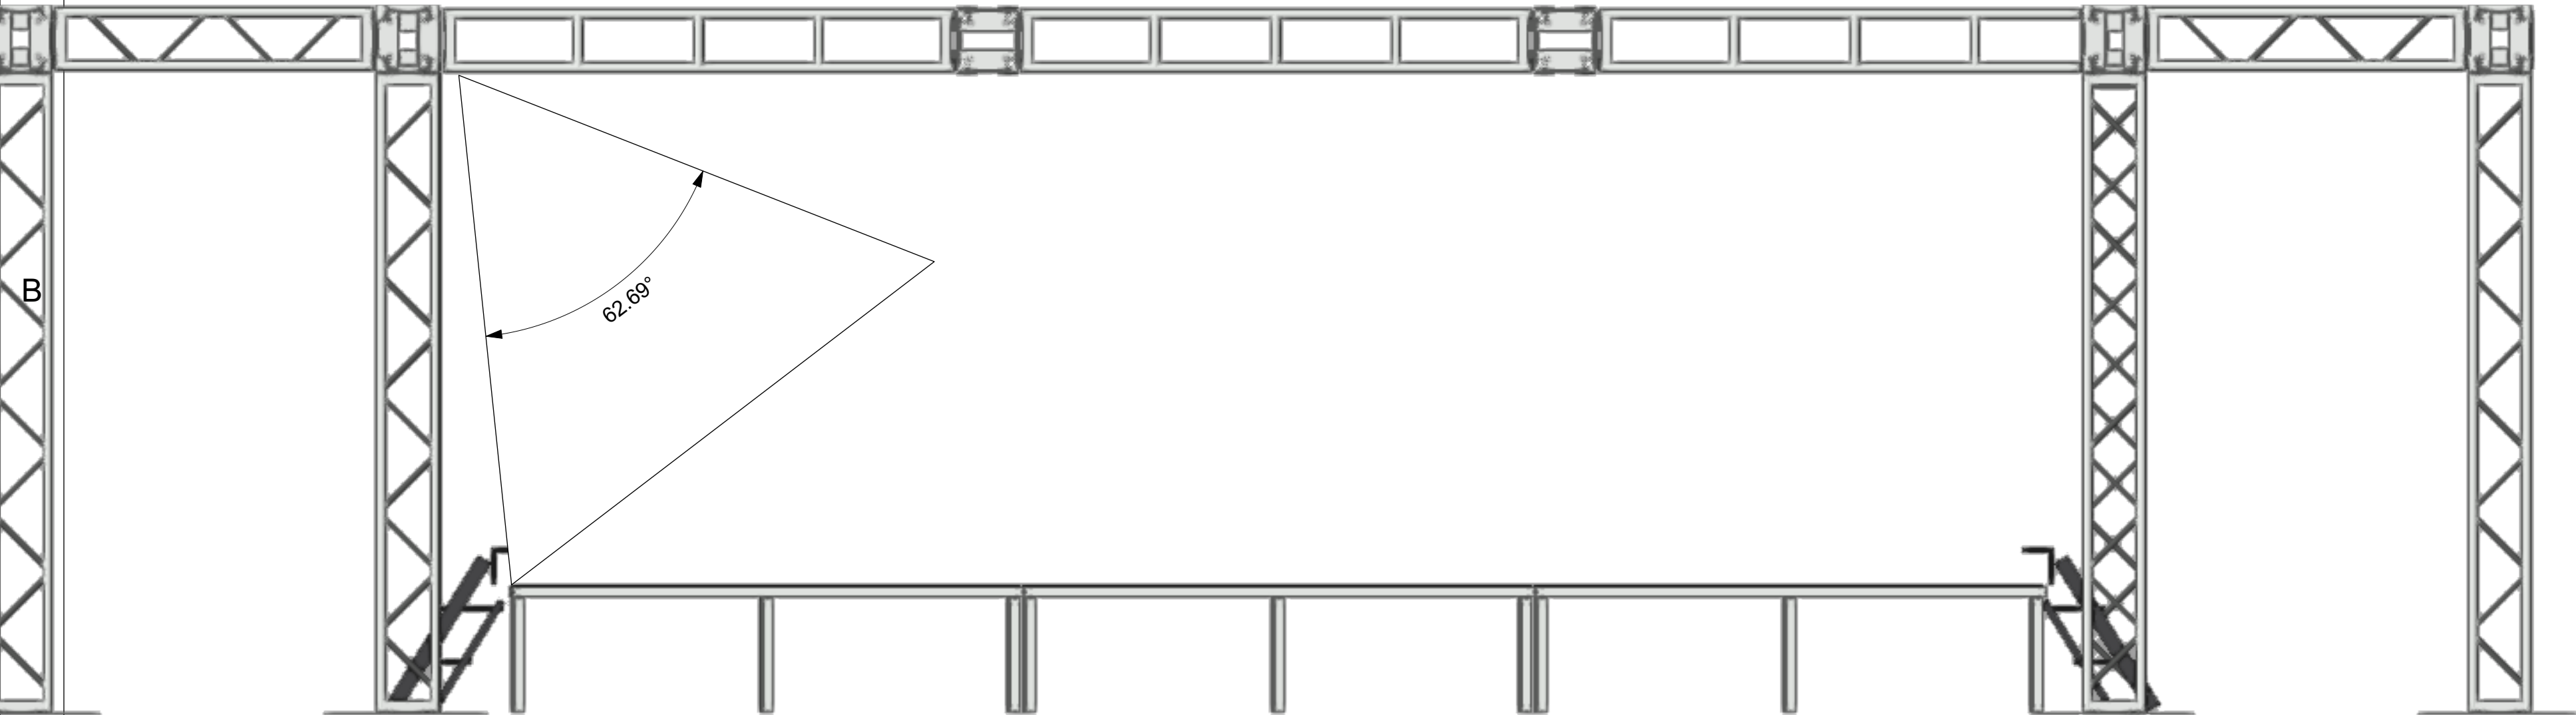

2 Front View Stage
Scale: 1/2" = 1'-0"

NOTES:

FUSEBOX

DH1500
DISTRIBUTION HALL — AUSTIN, TX

Fusebox Festival 2022
Performances:

Lighting Designer:
Master Electrician:

THESE DRAWINGS ARE MEANT TO INDICATE
VISUAL APPEARANCE ONLY, AND SHOULD NOT
BE USED AS INDICATION OF STRUCTURAL
INTEGRITY RELATING TO ENGINEERING,
CONSTRUCTION, RIGGING, HANDLINE OR USE
OF SCENERY. THE DESIGNER IS PREPARED TO
ALTER AND ELEMENTS THAT MAY NOT FIT
SAFETY PRECAUTIONS. MATERIALS SHOULD
CONFIRM TO APPLICABLE FIRE CODES.

REVISIONS:

No	Date	Desc

FUSEBOX HUB
1500 E 4th St, Austin, TX 78702

Fusebox HUB 2022
(VI)

DATE: 1-13-21

SCALE: 1/8" = 10"

PLATE

D1

1 of 1

A

B